ROCKINGHAM PLANNING COMMISSION

# NH 111 CORRIDOR & WALL STREET EXTENSION FEASIBILITY STUDY

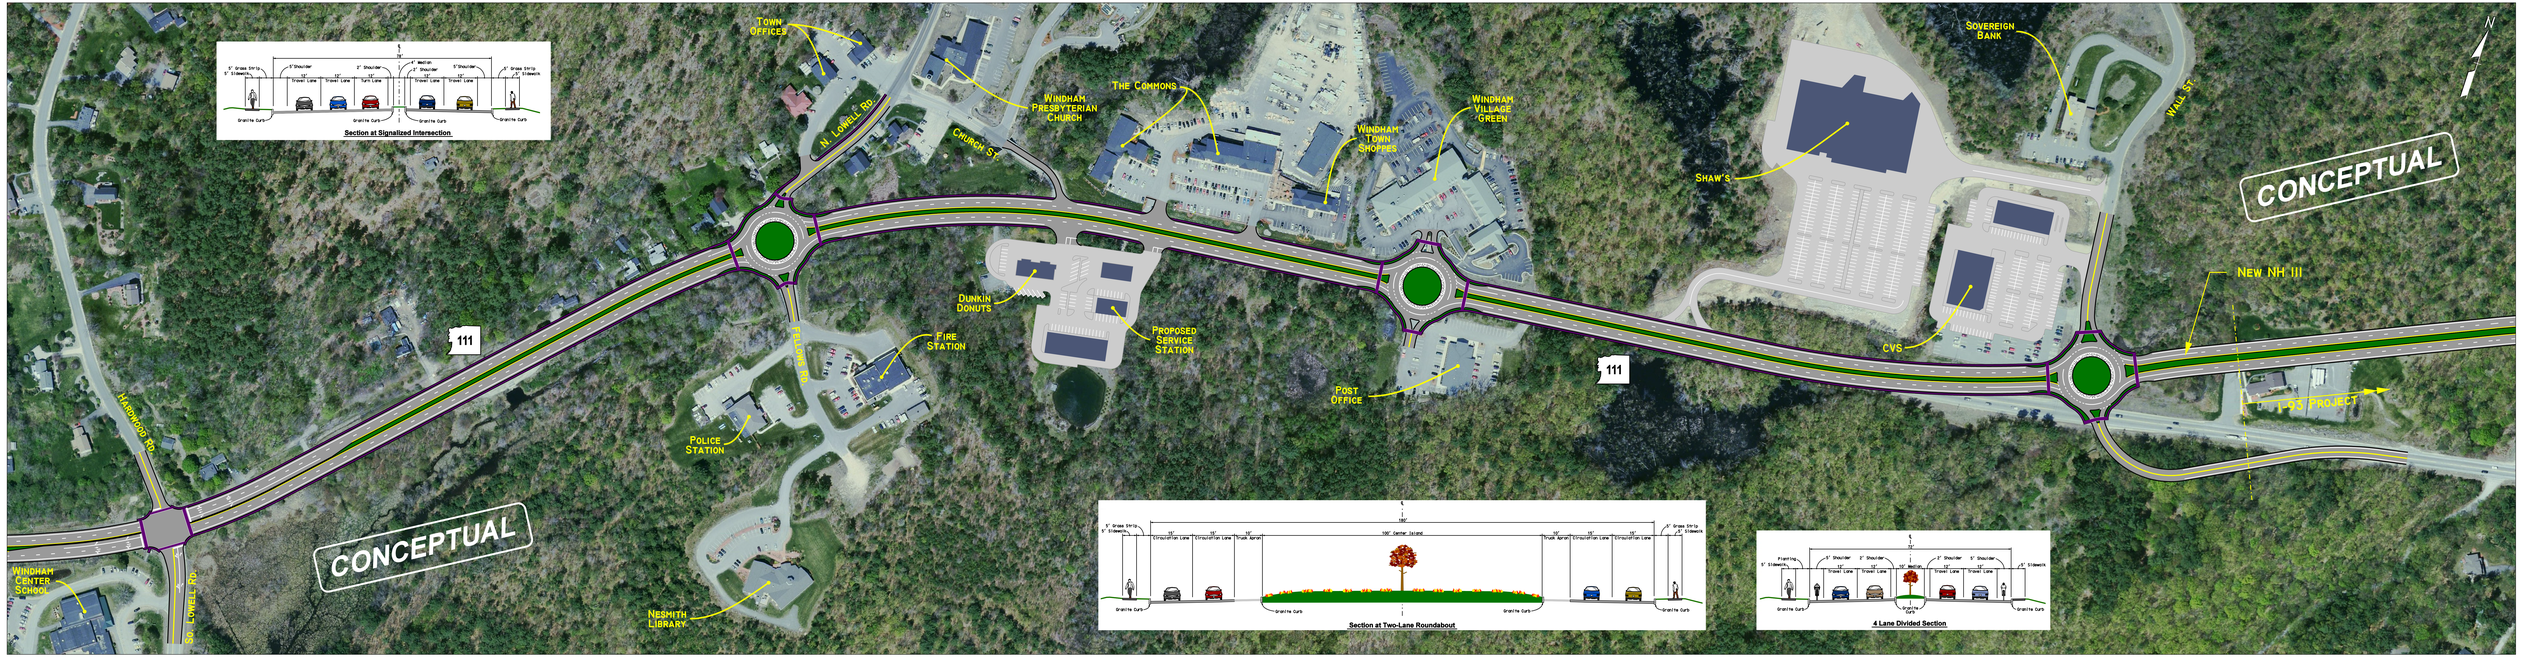


McFarland Johnson

## IN-CORRIDOR FOUR LANE NH 111 ALTERNATIVE